Typical Section 1
Cordgrass planting
Typical 33 feet / 100 foot lot

1. Spartina Bakerii to be planted on slope above rip rap
2. Spartina Bakerii to be planted on rip rap where coquina rock is used
3. Spartina alterniflora to be planted in shallow water within 10 feet of shoreline @ MHW

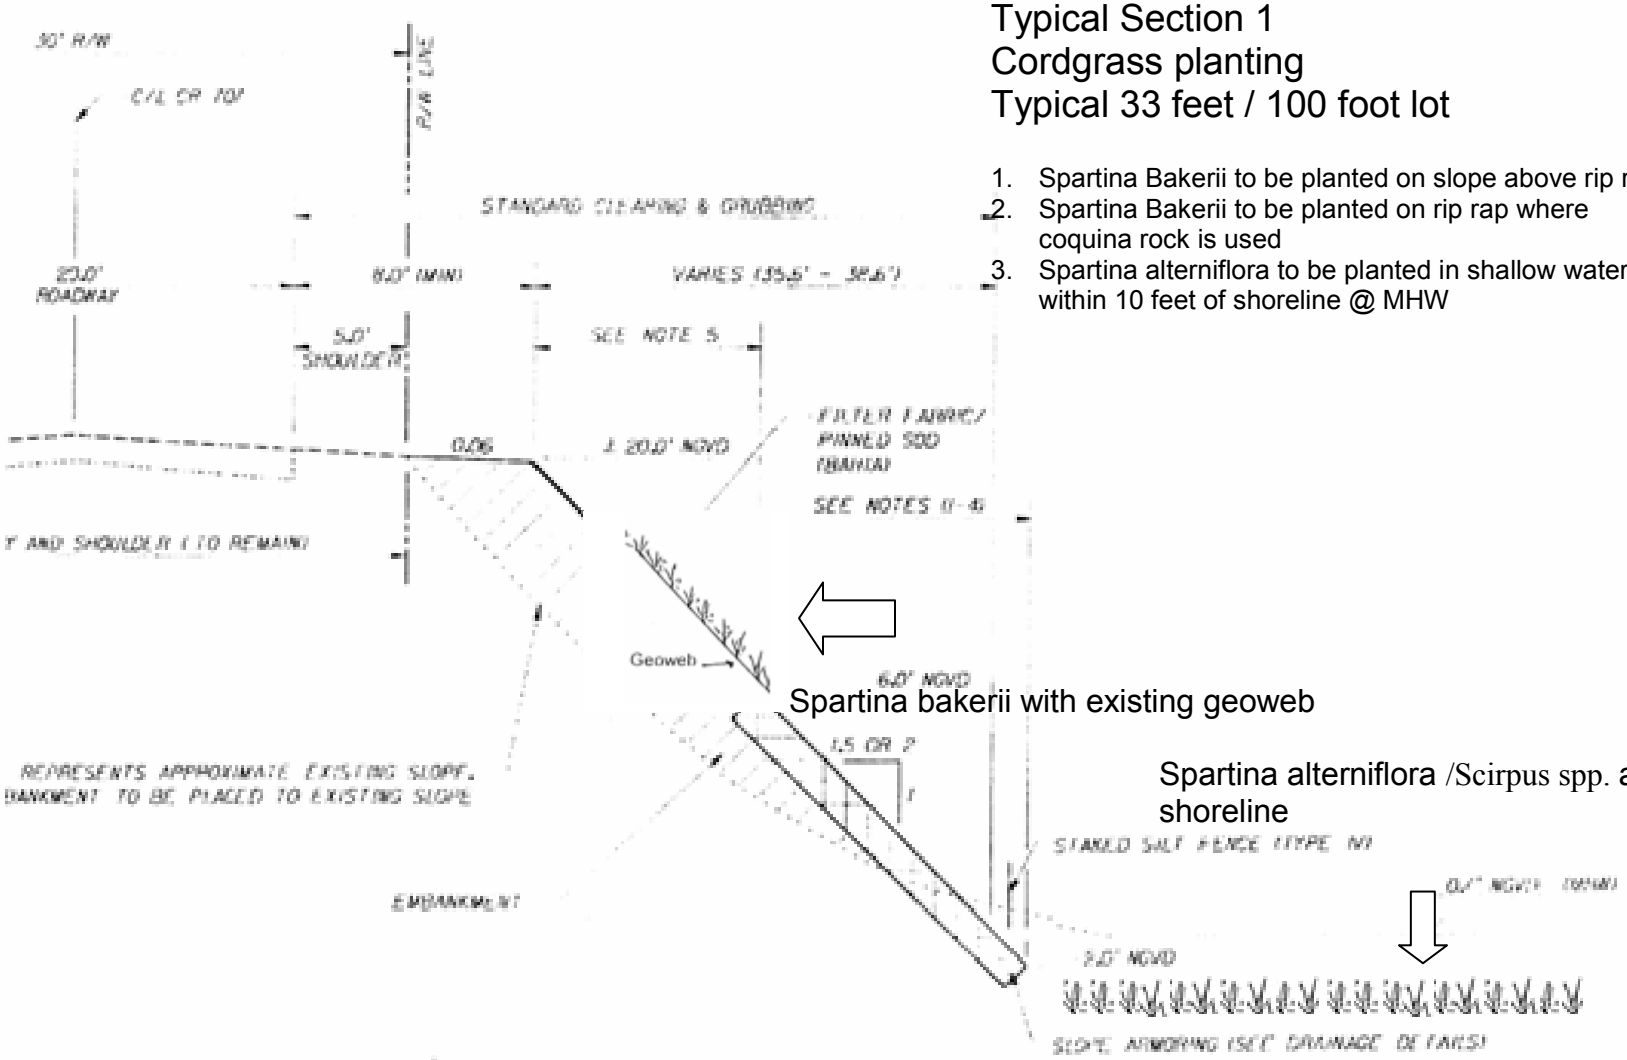

Spartina bakerii with existing geoweb

Spartina alterniflora /Scirpus spp. at shoreline